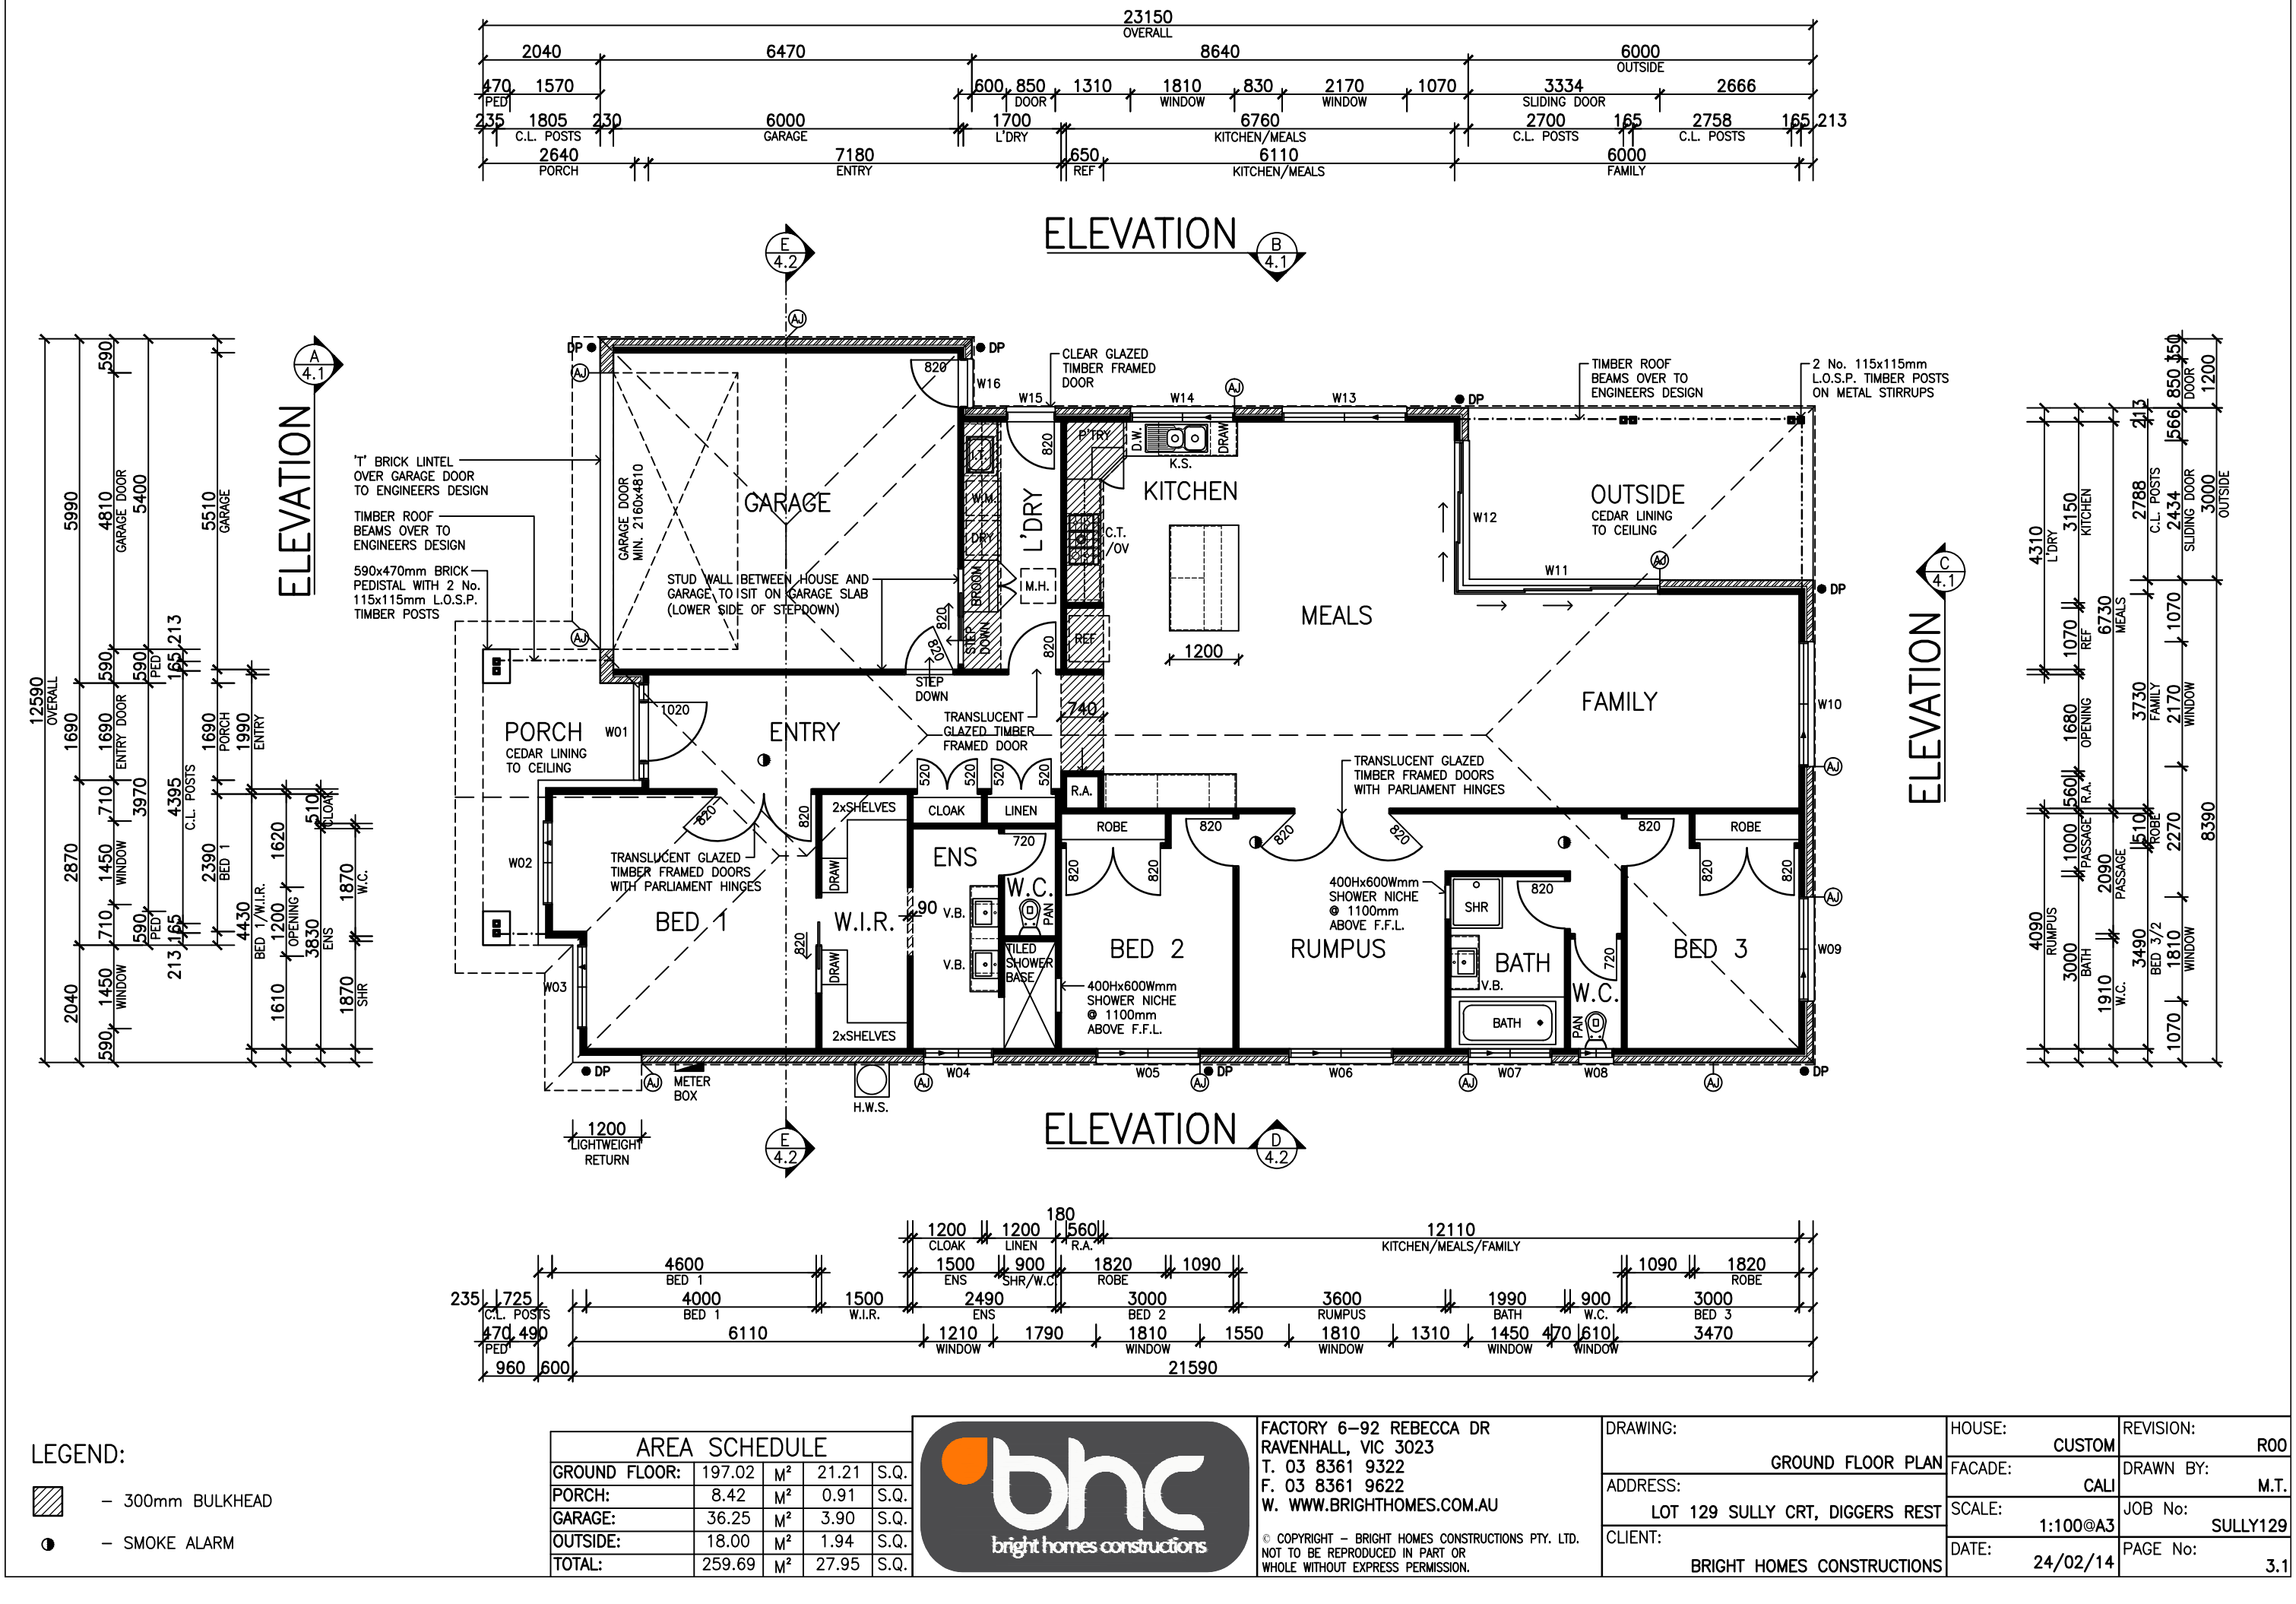

LEGEND:

- ▨ – 300mm BULKHEAD
- ◑ – SMOKE ALARM

AREA SCHEDULE				
GROUND FLOOR:	197.02	M²	21.21	S.Q.
PORCH:	8.42	M²	0.91	S.Q.
GARAGE:	36.25	M²	3.90	S.Q.
OUTSIDE:	18.00	M²	1.94	S.Q.
TOTAL:	259.69	M²	27.95	S.Q.

bright homes constructions

FACTORY 6–92 REBECCA DR
RAVENHALL, VIC 3023
T. 03 8361 9322
F. 03 8361 9622
W. WWW.BRIGHTHOMES.COM.AU

© COPYRIGHT – BRIGHT HOMES CONSTRUCTIONS PTY. LTD. NOT TO BE REPRODUCED IN PART OR WHOLE WITHOUT EXPRESS PERMISSION.

DRAWING:	GROUND FLOOR PLAN
ADDRESS:	LOT 129 SULLY CRT, DIGGERS REST
CLIENT:	BRIGHT HOMES CONSTRUCTIONS
HOUSE:	CUSTOM
FACADE:	CALI
SCALE:	1:100@A3
DATE:	24/02/14
REVISION:	R00
DRAWN BY:	M.T.
JOB No:	SULLY129
PAGE No:	3.1